# VILLAGE PLAT OF EAU GALLIE

## BREVARD CO. FLA.

We William H. Gleason & Sarah G. Gleason of Brevard County, Florida, do hereby certify that we have laid out the Village of Eau Gallie into Town lots & Outlots & that the same is situated upon Section sixteen (16) and twenty one (21) in Township twenty seven (27) south, Range thirty seven (37) East in said Brevard County and State of Florida. All Avenues being (66) sixty six feet wide; all streets designated by numbers (50) fifty feet wide; all other streets sixty six feet in width; all alleys sixteen (16) feet in width. All full lots in blocks are sixty six (66) feet in width, unless otherwise noted. School Park and Lot One in block 55 is hereby dedicated for school purposes. All avenues, streets and alleys are declared public highways.

In witness whereof we have hereunto set our hands and seals this twenty first day of January A.D. 1884

In presence of
Zeph. Harrison
James B. C. Drew

W. H. Gleason (Seal)
Sarah G. Gleason (Seal)

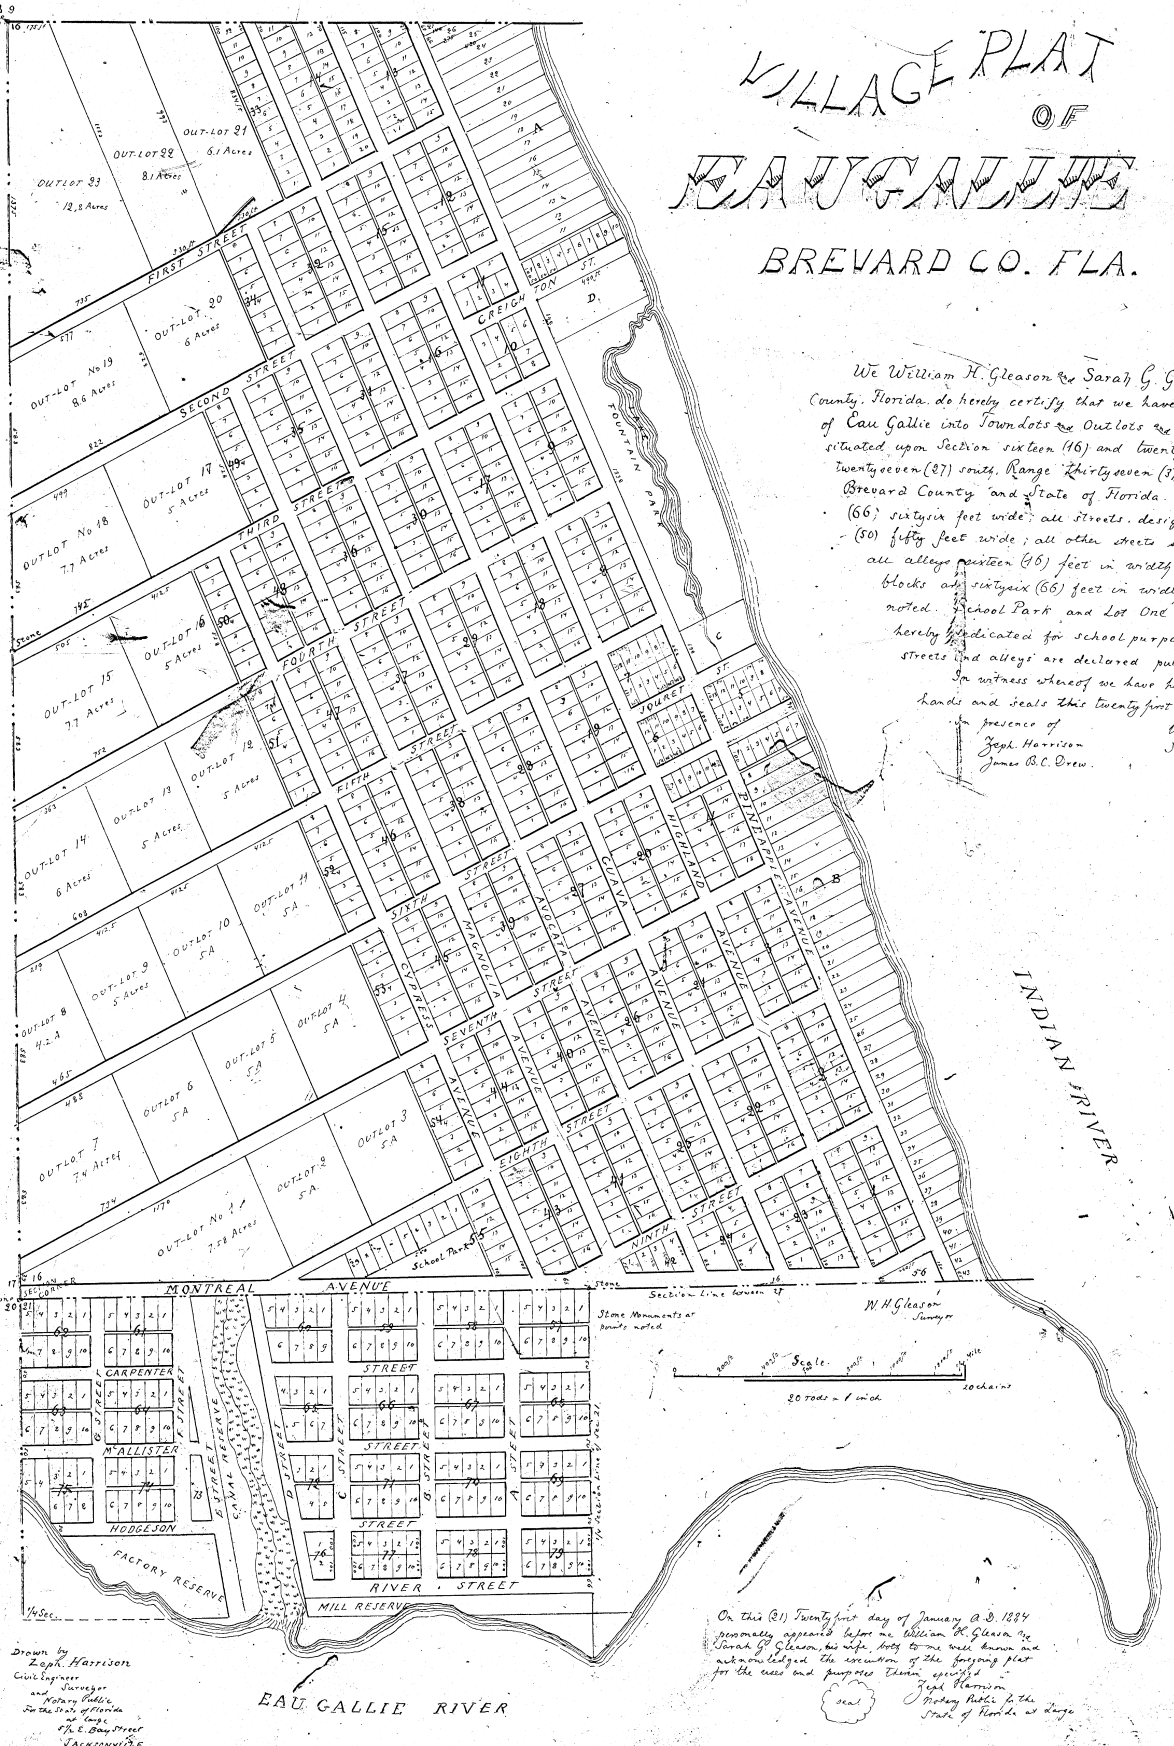


On this (21) Twenty first day of January A.D. 1884 personally appeared before me William H. Gleason & Sarah G. Gleason, his wife, both to me well known and acknowledged the execution of the foregoing plat for the uses and purposes therein specified.

Zeph Harrison
Notary Public for the State of Florida at Large

(Seal)

Drawn by Zeph Harrison
Civil Engineer
Surveyor
and
Notary Public
for the State of Florida
at Large
8th E. Bay Street
JACKSONVILLE
FLORIDA

ORB 6-35 pg. 998 Part of Outlot 123 Block 41 Brevard & 9th streets
See ORB 633 pg. 478 Lots 1 of map of Villa Rodondo see ORB 633 pg 1288
" " " " " Replat See ORB 3-207-38 " " " " " 1-9 pg. 48-49, 79
" " " " " "